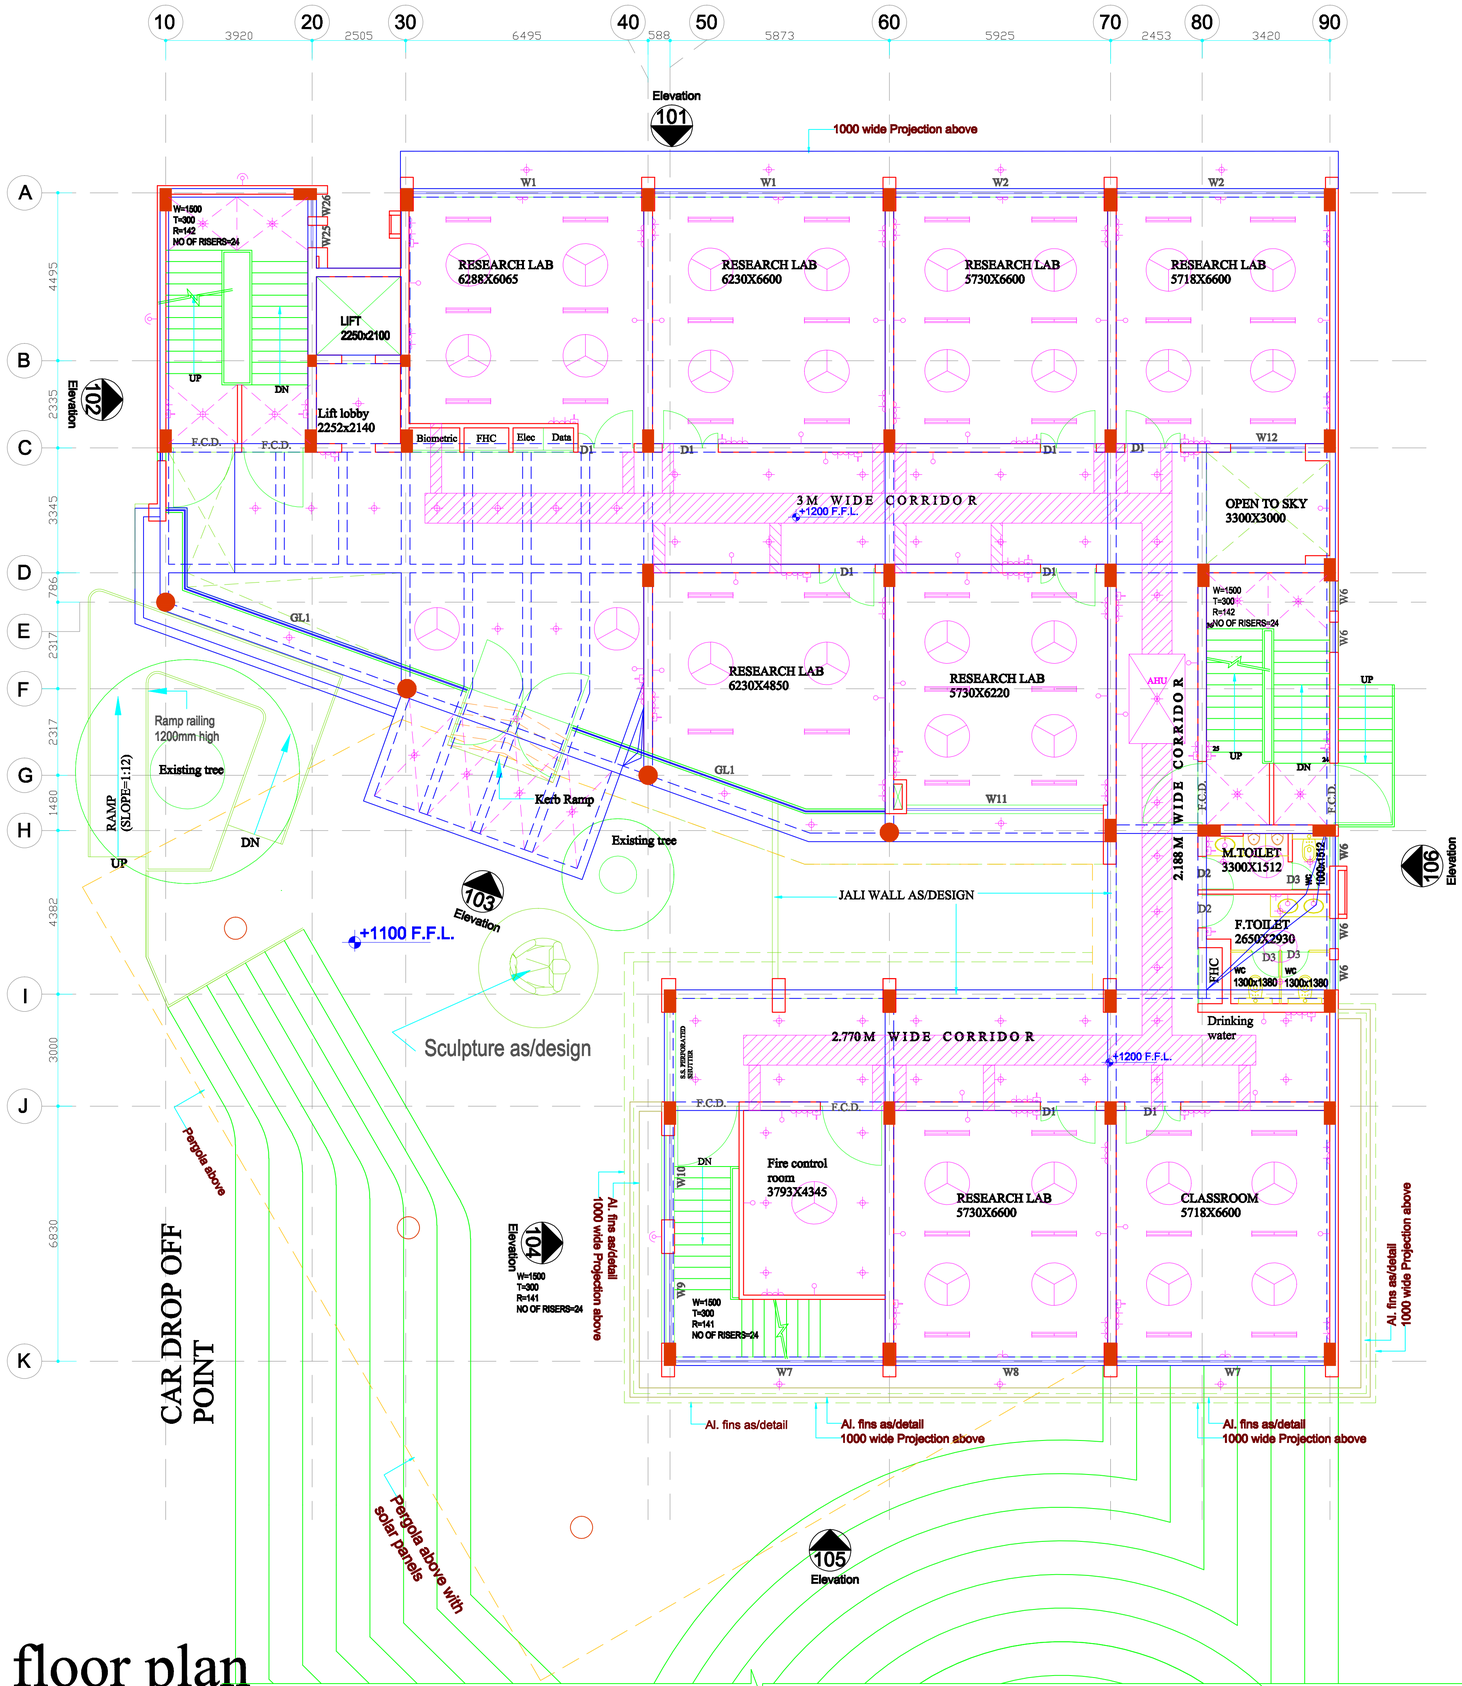

Ground floor plan

NOTES

- THIS DRAWING IS INTELLECTUAL COPYRIGHT OF "M/S PRABHAT KUMAR & ASSOCIATES"
- WRITTEN DIMENSION TO BE FOLLOWED, DRAWING NOT TO BE SCALED.
- CONTRACTOR MUST VERIFY ALL DIMENSION ON SITE BEFORE COMMENCING ANY WORK.

NOTE :- 1. Cover 40 mm in exposed R.C.C. Slabs, beams and vertical walls in place of normal 25 mm

Schedule of Electrical Fitting

Index	Symbol	Height	
PANIC SWITCH		+450	
CALL BELL SWITCH		+900	
T.V. ON WALL BRACKET		+2100	
SPLIT A.C.		500 BELOW CEILING	
A.C. power point & stabilizer under A.C.		as per window	
Tube light		Ceiling +1400 for counter lights	
Spot Light		Ceiling	
Bracket Light		+2100	
Ceiling/Hood Light		Ceiling/ Hood	Concealed in 6" box in ceiling
Telephone		+450/table top	
T.V.Antenna		+450/table top	
Plug Point 5Amp.		+900/+450	To be given in switch board or 450 vertical drop over side back
Power Point 15Amp.		+900/+450	To be given in switch board or 450 vertical drop over side back
Switch Board		+900	
Buzzer		+2100	
Exhaust Fan		as per window	
Geyser-socket with geyser &switch at SB		+2100	
Gate Light		As per design	
Hanging Light		Ceiling	
CC T.V. Monitor		+900	
CC T.V. Camera		+2100	
Fan		Ceiling	
Intruder sensor		300 below ceiling	
Chandelier/ Multi-hanging lights		Ceiling	
Wall Fan		+2100	
Speaker		wall as/detail	
Letter box light		+1200	
Recessed Light		+450	
Track Light		Ceiling	
magnetic contact		in lintol	
security bell		+2100	
water light		as/design	
Search light		as/design	
Electrical chimney with hood lights		as/manufact.	
Water purifier		as/manufact.	
Electrical pannel		as/manufact.	
Distribution board	DB	as/manufact.	
Curtain actuator (SASP PLUG)		+2400	
BEVERAGE PUMP			
PROJECTOR		Ceiling	
Vertical BOLLARD Light		as/manufact.	
Plant Focus Light		as/design	
Foot Light		+300 / as/design	
Floor Light		in floor as/design	
Bulb Head Light		+2100	
Upward focus light		As/design	

NOTE:-
1. All level Are Taken From Finish Floor Level.
2. Ceiling fan can be placed where symbol is marked. (For Toilets Only).
3. Bed side electrical points may be at +450.
4. Power points shall be at +1050 on the kitchen/ toilet countars
5. Co-ordinate points with furniture heights
6.All Concealed Ceiling Light are in 5" Recessed box

Combinations

Bed side left board 2 nos. 15A/5pin Switch Socket Outlet bed side light switch+5pin outlet	2P+E	BSL	+450 to top of box from AFF 850 from AFF only wiring required	As/ Furniture
Bed side Right board 2 nos. 15A/5pin Switch Socket Outlet bed side light switch +telephone outlet 1 socket 6 amp for mini fridge/ kitchen	2P+E	BSL	+450 to top of box from AFF 850 from AFF only wiring required	As/ Furniture
TV cabinet 2 nos. 15A/5pin switch socket outlet +Telephone outlet +TV antenna outlet	CT		+450 from AFF outlet for cabinet lights	As/ Furniture
Wash Basin Counter 2 nos. 15A/5pin switch socket outlet + Switch Board + Geyser socket outlet at 1.8 m away from wash basin	CWS		850 from AFF for table counter 1500 bottom from AFF for mirror counter	As / Toilet detail
Study table 2 nos. 15A/5pin switch socket outlet +Telephone outlet +LAN outlet	CST	LAN	850 from AFF outlet for CPU at +450	As/ Furniture
For Dress 2nos.15A/5pin switch socket outlet+switch	DR		850 from AFF for table counter	As/ Furniture

AC Copper pipe
AC drainage pipe

Coordinated with
- Structure
- Electrical
- Sanitary / Water Supply
- Interior
- HVAC
- Landscape

Architects
Prabhat Kumar & Associates
architects,planners and project management consultants
RMT-316,B-2, Mahaveera Tower, LSC,
Next to Geetanjali Hospital, Geetanjali.
Near Aurobindo College, ND-17.
Ph.:011-41862293,9868926494,9868668511
E-mail:-prabhat_arch@yahoo.com

Project
PROPOSED RESEARCH CENTER
HINDU COLLEGE, DELHI
UNIVERSITY, DELHI

Client
HINDU COLLEGE, DELHI
UNIVERSITY, DELHI

Project North

Title
GROUND FLOOR ELECTRICAL PLAN

Date
06.03.2018

Scale

Checked by	Drawn by	Project no.	Drawing no.
PRABHAT	KARAN BHARMA	16/05	EL - 02